

MONUMENT RECORD

Corner I.D. #

Q-21


STATE OF INDIANA - COUNTY OF MONROE

Section Twenty-seven, Township 9 North, Range 1 West

Monument Description & Remarks: 16mm Rebar w/Aluminum Cap (next to limestone post) at Southeast corner of section. Rebar was flush w/ground.
Corner witnessed 11/28/94 by Indiana State Highway Survey Location Team.


Recovery Tie Drawing

S.E. COR. SEC. 27 T-9-N R-1-W
BLOOMINGTON TWP
MONROE CO.

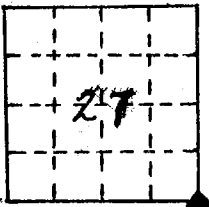


Type Monument 16mm REBAR W/ALUM. CAP NEXT TO LMSHN POST
Depth FLUSH
By D.W. STANGER (SURVEY PARTY #3)
Date 11/28/94

State Form 40180

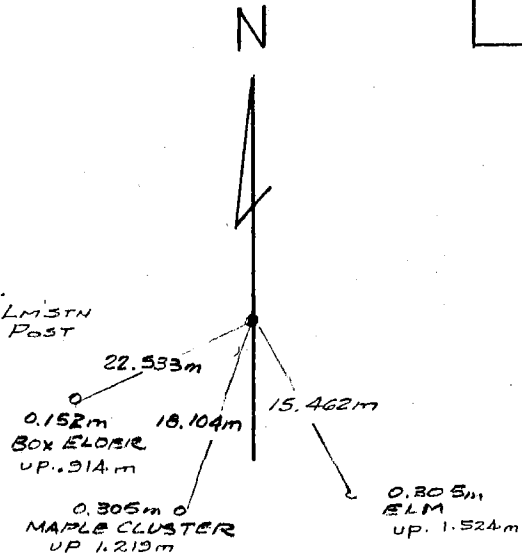

● At Corner

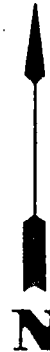

Not To Scale

State of Indiana
County of Monroe

Space
Reserved For
Recording
Officer

I, Michael W. Friley, County Surveyor, hereby certify that this document was prepared under my direction in accordance with the provisions of Section 17-3-64-4 through 17-3-64-8 of the Indiana Code, being Acts of 1965, Chapter 319; and the above data is given under my hand and seal this 18th day of September, 19 95 A.D.

Indiana Registered Land Surveyor No. _____ or

Indiana State Highway Survey Location Team (Don Stanger)
United States Government Agency

Title _____

Field Book:

n/a

Page:

n/a

MONUMENT RECORD


Corner I.D. #

Q-21

STATE OF INDIANA - COUNTY OF MONROE

Section Thirty-five, 35, Township 9 North, Range 1 West

Monument Description & Remarks: Found 5/8" Iron Rod w/aluminum cap at N-W
Corner of section. Iron Rod was firmly in place & 0.2' out of ground.
Aluminum Cap stamped "Property Corner". Survey marker sign & post set.

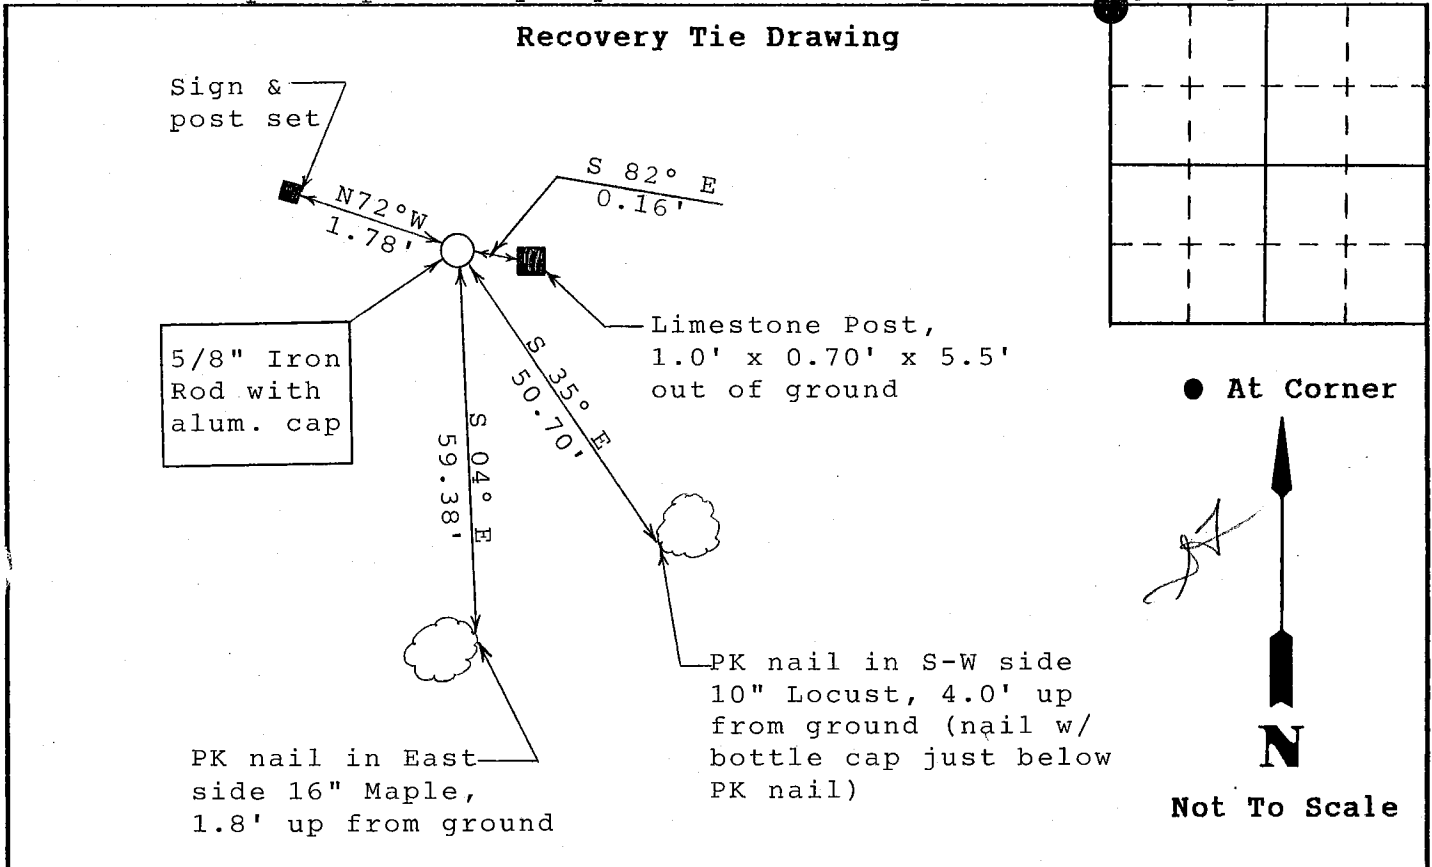

State of Indiana

County of Monroe

Space
Reserved For
Recording
Officer

I, Michael W. Friley, County Surveyor, hereby certify that this document was prepared under my direction in accordance with the provisions of Section 17-3-64-4 through 17-3-64-8 of the Indiana Code, being Acts of 1965, Chapter 319; and the above data is given under my hand and seal this 30th day of March, 1995 A.D.

Indiana Registered Land Surveyor No. _____ or

Office of Monroe County Surveyor

United States Government Agency

Monroe County Surveyor
Title

This monument was destroyed by ongoing grading activities at the new IU Health Campus. When finish grading is complete, our office will work with IU to make sure that the corner is reset.

-Rachel Oser

9/19/2018, Field Book 52, page 41

Field Book:

95-01

Page:

20